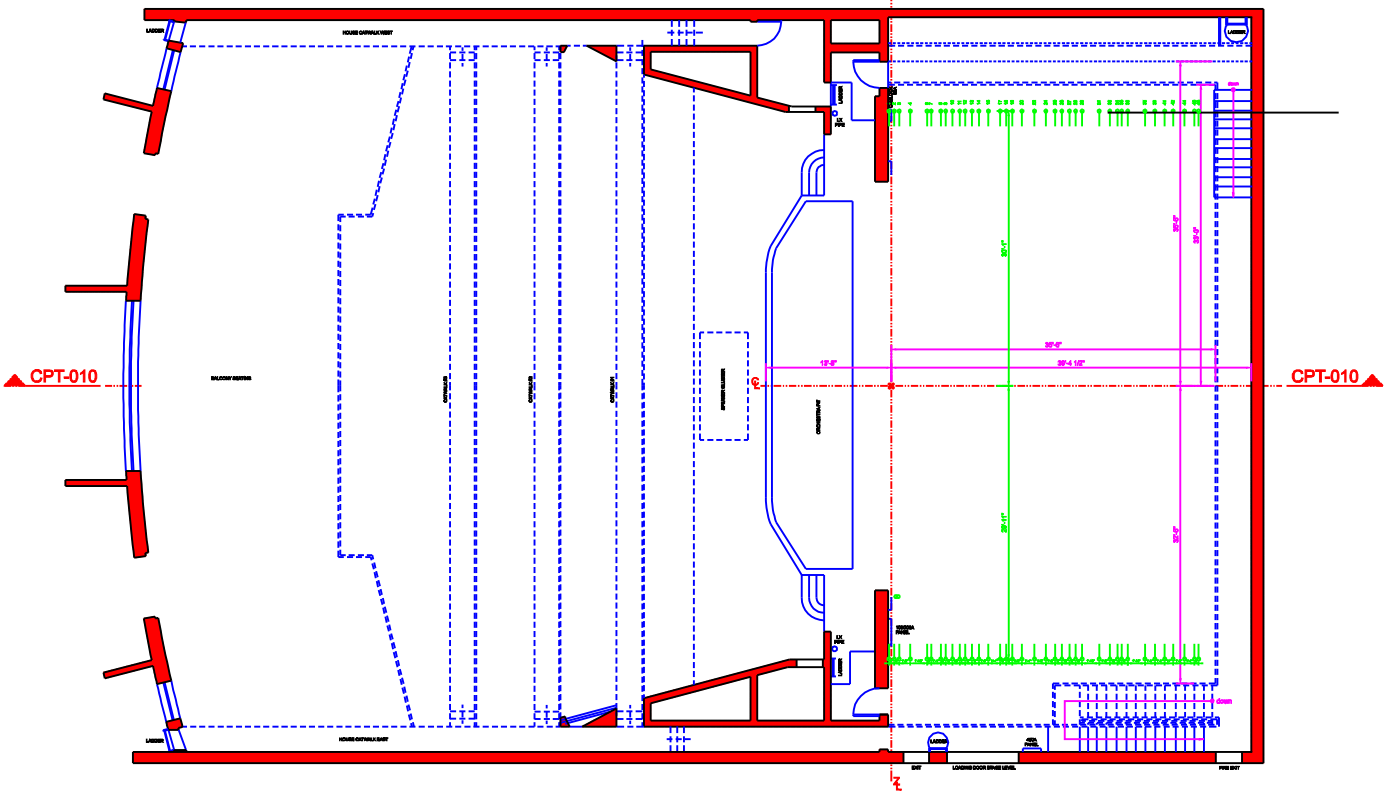

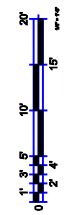

Other Project Professionals
Designers
Directors
Architect
Engineer

C CLASS DRAWING

Revision	Date	Description
1	00-10-26	New flyline positions
2	08-08-12	new contact info

CENTREPOINTE THEATRE
Ottawa
ONTARIO

101 Centrepointe Drive
Ottawa
Ontario
CANADA tel. : 613-880-2701
K2G 5K7 fax. : 613-880-2704

PLAN

CAD FILE : / FICHIER DAO : CPT-000.dwg

SCALE : / ÉCHELLE : 1/4" = 1'-0"

DATE : / DATE : NOVEMBER 30, 1999

DRAWN BY : / DESSINÉ PAR : PROXIMO

FACILITIES DATABASE STANDARDIZED PLAN

PLAN STANDARDISÉ BASE DE DONNÉES DES LIEUX DE DIFFUSION

CPT-000